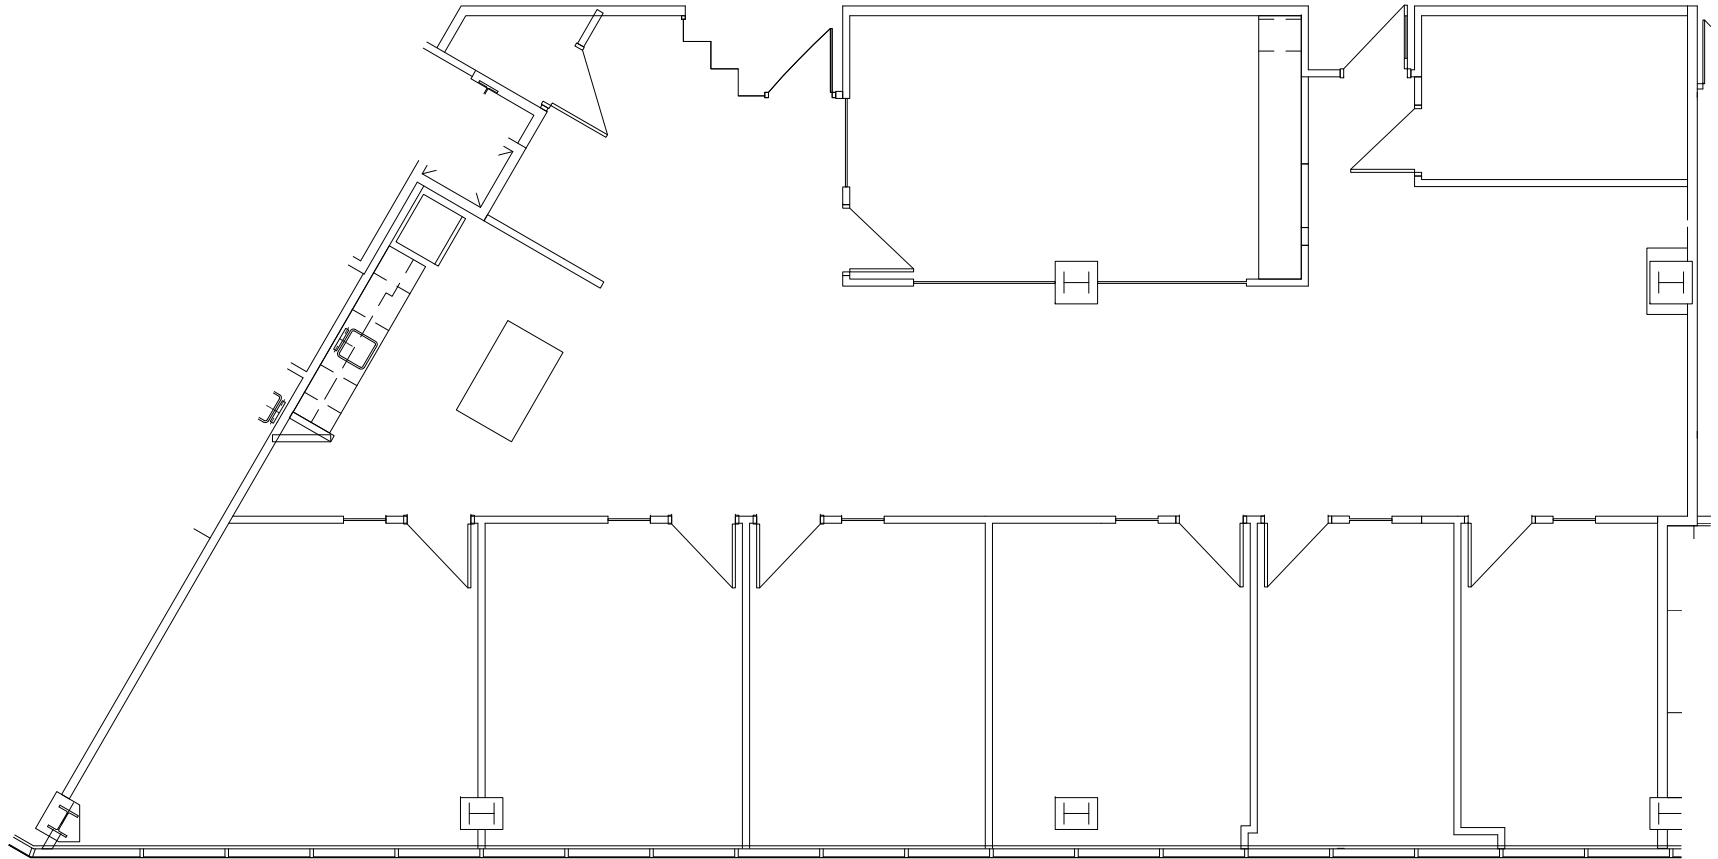


4TH FLOOR PLAN

SCALE: N.T.S.

SUITE 475/480

SCALE: N.T.S.

9.30.26



NORTH

3,247 RSF



ARCHITECTURAL
INTERIOR DESIGN

5045 N 12th Street
Suite 100
Phoenix, AZ 85014
602.955.4499

**5080 NORTH 40TH STREET
PHOENIX, ARIZONA**

